# Lejdebæk - v. Ny Rødvig Station

ATKINS
Member of the SNC-Lavalin Group
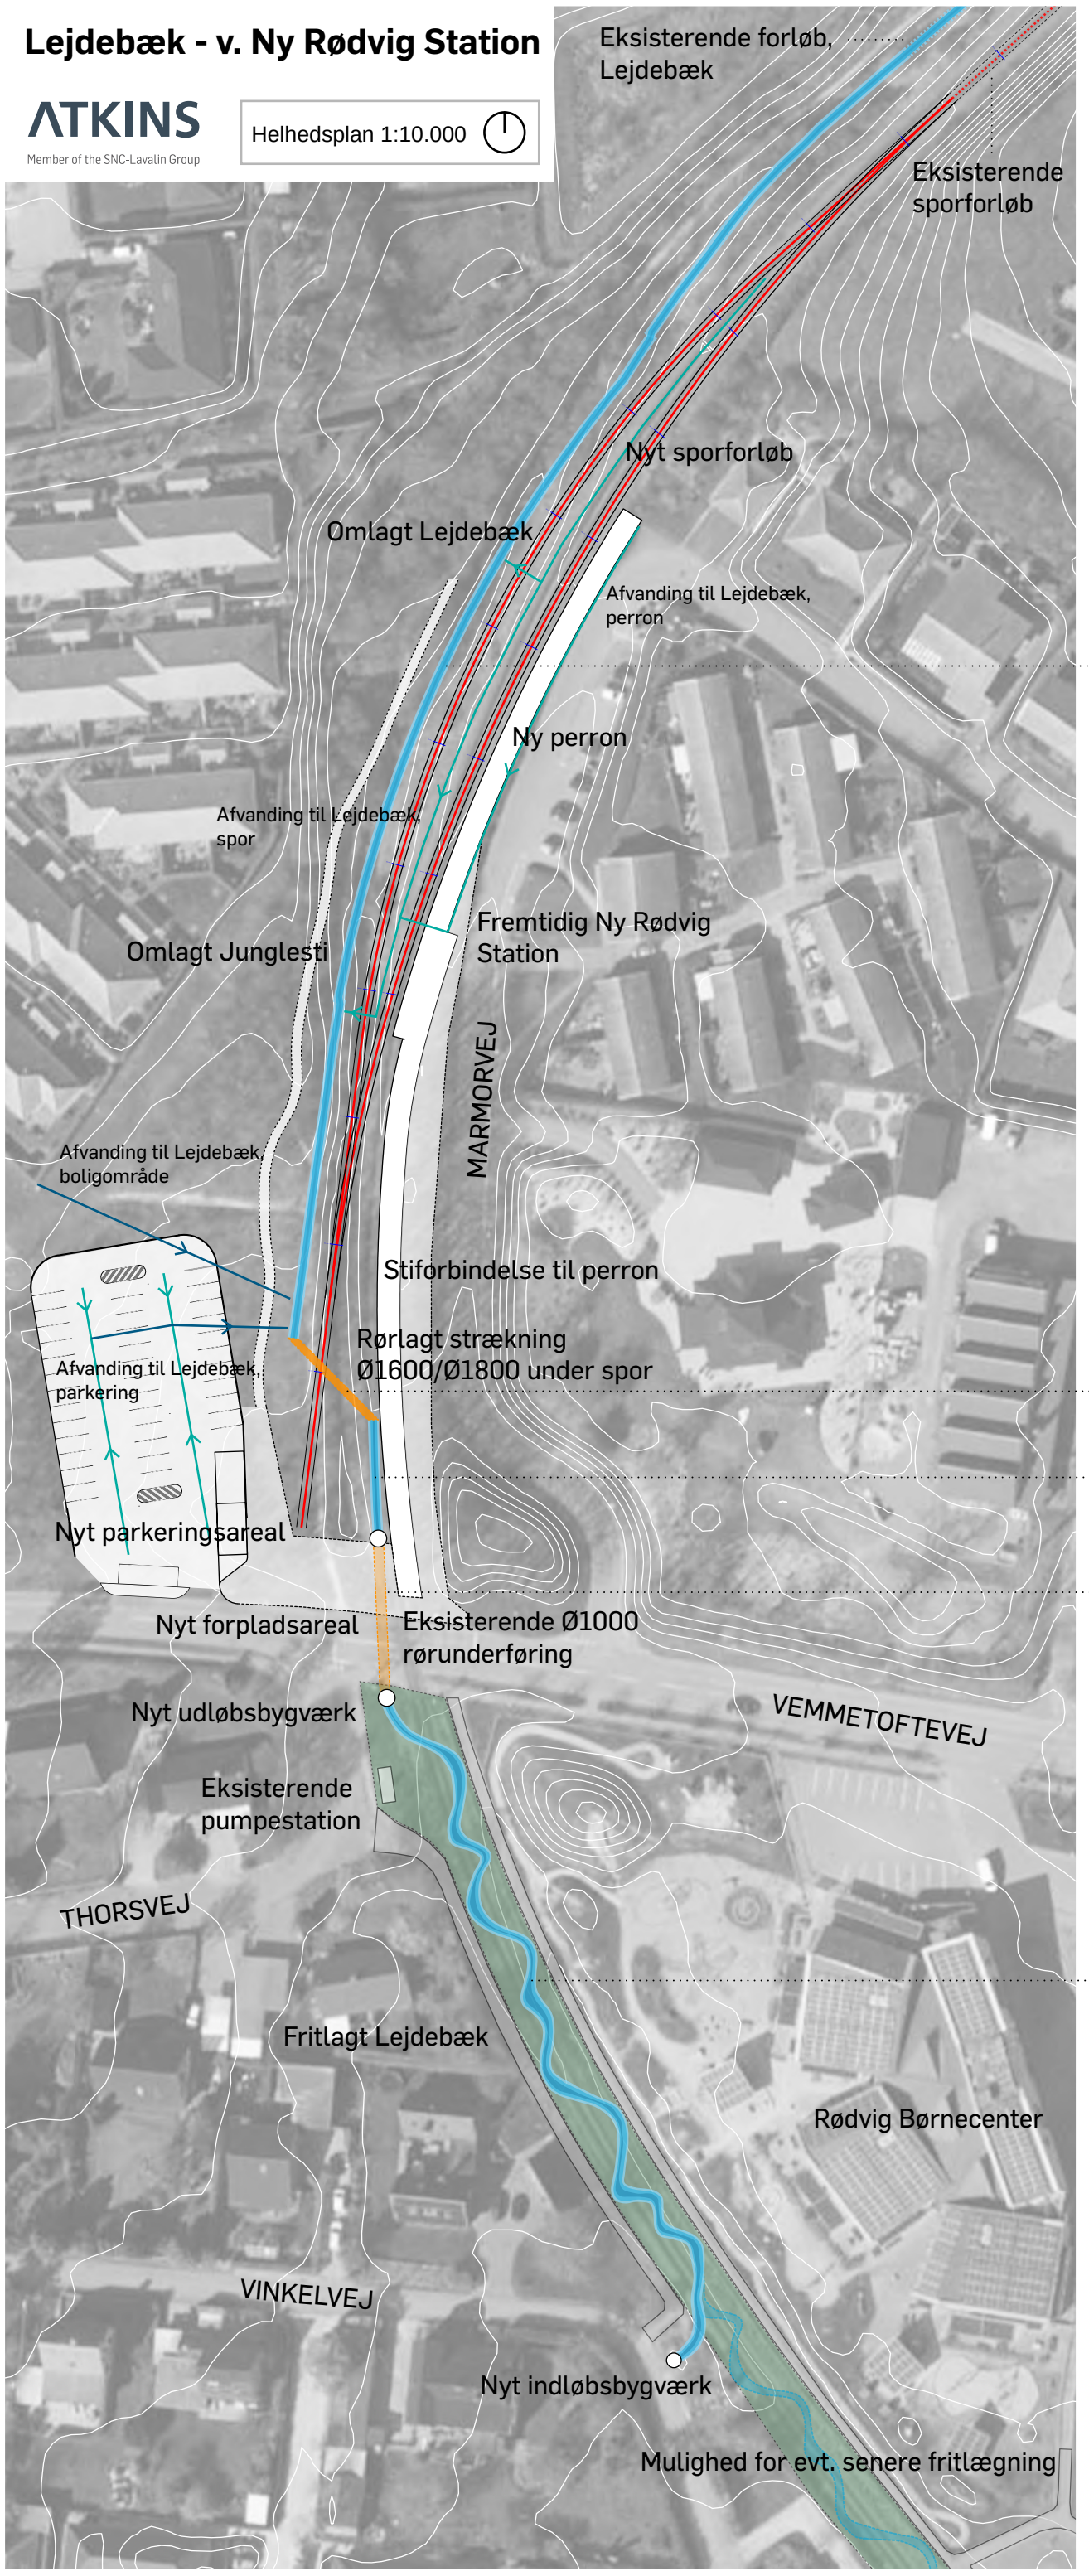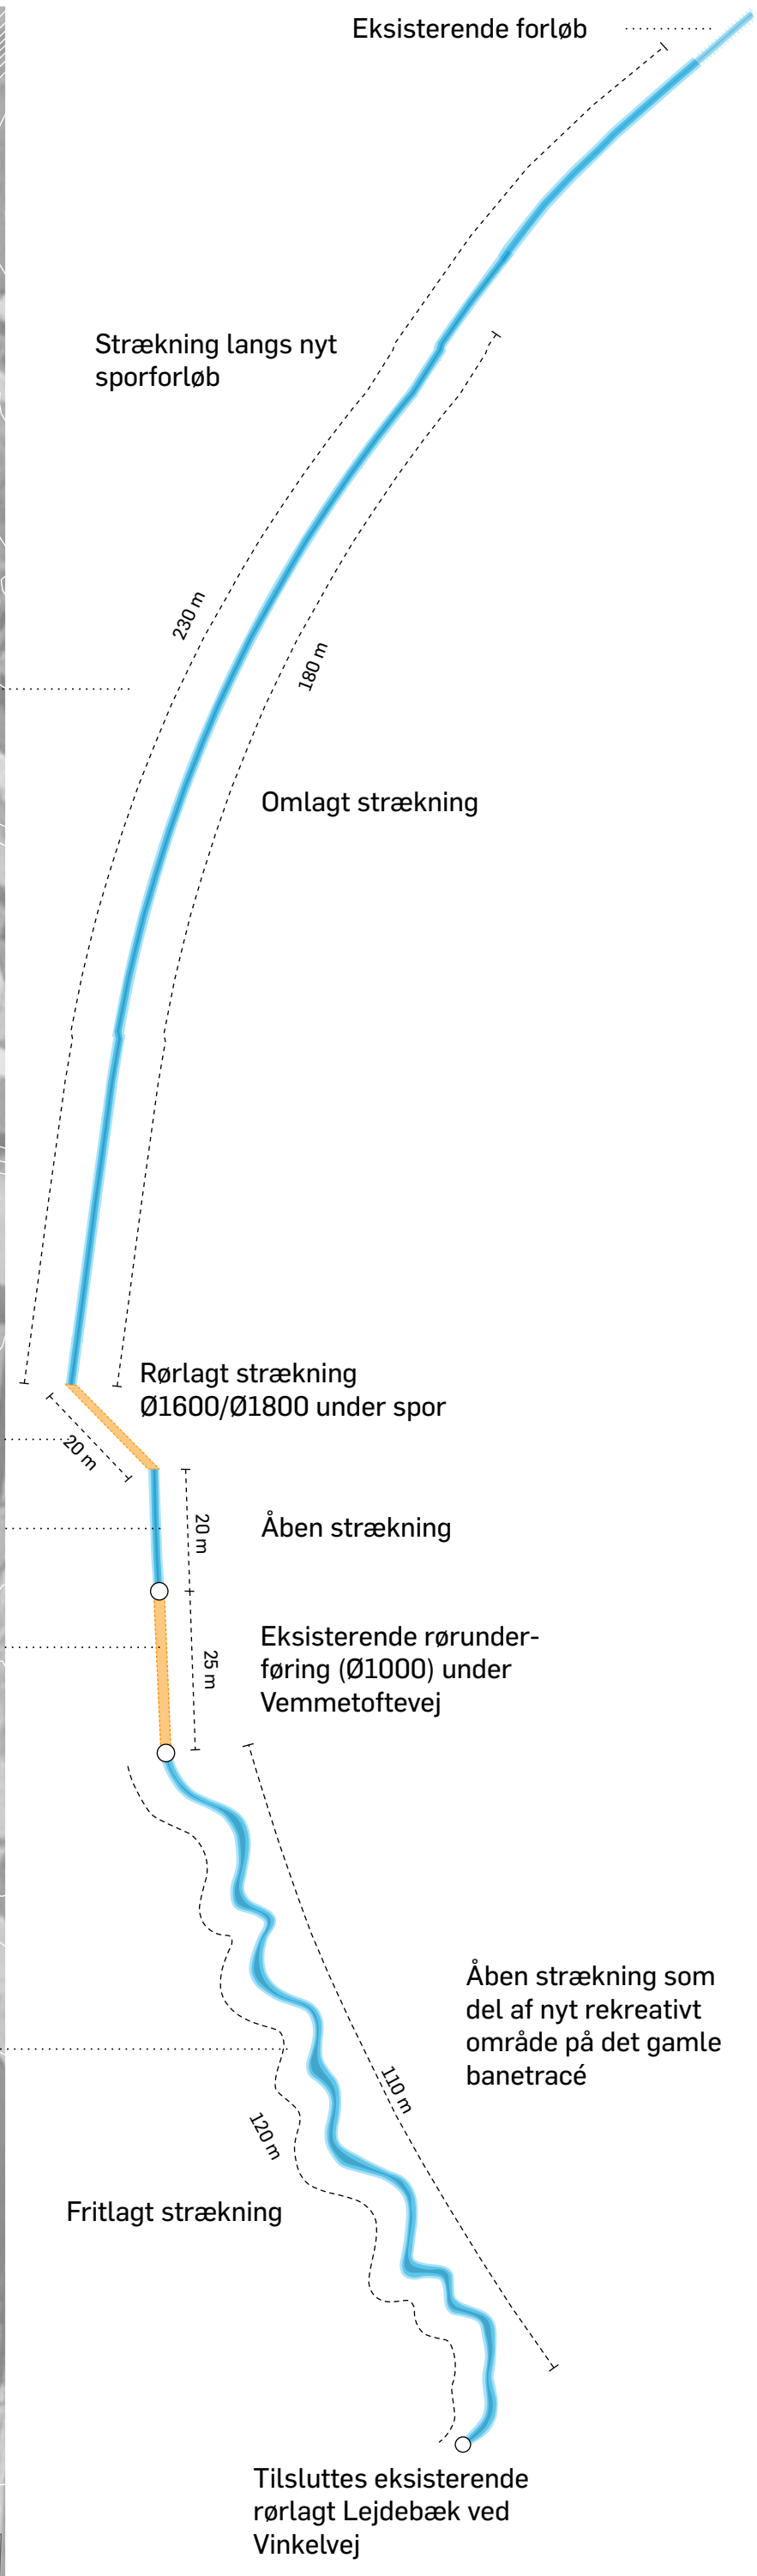
Helhedsplan 1:10.000